| NO. OF COLUMNS-19 | NO. OF CARS-10 |
|---|---|

**NOTES**

1. ONLY FIGURED DIMENSIONS SHALL BE FOLLOWED DO NOT SCALE THE DRAWING.
2. THIS SHEET SUPERSEEDS ALL PREVIOUSLY REVISED ARCHITECTURAL DRAWINGS UNDER THE SAME TITLE.
3. ANY DISCREPANCY IN THE DRAWINGS SHALL BE BROUGHT TO THE NOTICE OF THE CONSULTANTS, BEFORE EXECUTION OF WORK .

A) PLEASE ,CHECK SETBACKS,FLOOR HEIGHTS,ABUTTING ROAD WIDTHS WITH REFERENCE TO APPROVAL FLOOR PLANS.
B) FLOOR HEIGHT TO BE FOLLOWED AS PER APPROVAL DWGS.

THIS DWG IS THE PROPERTY OF C-CON CONSULTANTS.
DRAWING SHOULD NOT BE COPIED OR USED WITHOUT THEIR PERMISSION.

| REV NO. | ZONE | DESCRIPTION | SIGNATURE | DATE | REFERENCE DRAWINGS |
|---|---|---|---|---|---|
| REVISIONS | | | | | |
| 1 | | COLUMNS SIZES CHANGE AS PER STRUCTURAL | SHALINI | 180421 | |

# DOOR & WINDOW SCHEDULE
# FLAT-1

| GRAPHICAL | KEY PLAN | ORIENTATION |
|---|---|---|
| | | NORTH |

| ISSUED FOR | |
|---|---|
| CONCEPT | |
| STRUCTURAL APPROVAL REQUIRED | |
| AS PER STRUCTURE RECEIVED | |
| CLIENT - APPROVAL | |
| G F C | |

CLIENT : ABODE INFRA PROJECTS INDIA PVT LTD

TITLE : PROPOSED RESIDENTAL BUILDING AT KHAZA GUDA.

| SCALE: | N.T.S | DRAWING TITLE : DOOR & WINDOW SCHEDULE |
|---|---|---|
| DEALT | SRIDHAR | |
| DRAWN | BALAJI AMALYAI | |
| CHECKED | SRIDHAR | FLAT-1 |

FILE PATH- \\Anupozu-pc\DZIABODE INFRA PROJECTS INDIA (P)\LTDIKHAZAGUDA\PROPOSED\190307 - DOOR &WINDOW SCHEDULE

DWG.NO. W-01-T | REV. NO.

ANUPOZU SRIDHAR
C-CON CONSULTANTS
ARCHITECTS & INTERIOR DESIGNERS
PHANCLE 36,OPP.EC NO 303,2-2/303/A/35/A,BESIDE EMPIRE SQUARE, ROAD NO 36,OPP. P.SATYANARAYANA & SONS JEWELLERS,JUBILEE HILLS,HYD-33. Phone :040-66516529 E-mail : info@cconsultants.in

S+5+ POOL TERRACE DATE: 07/03/2019

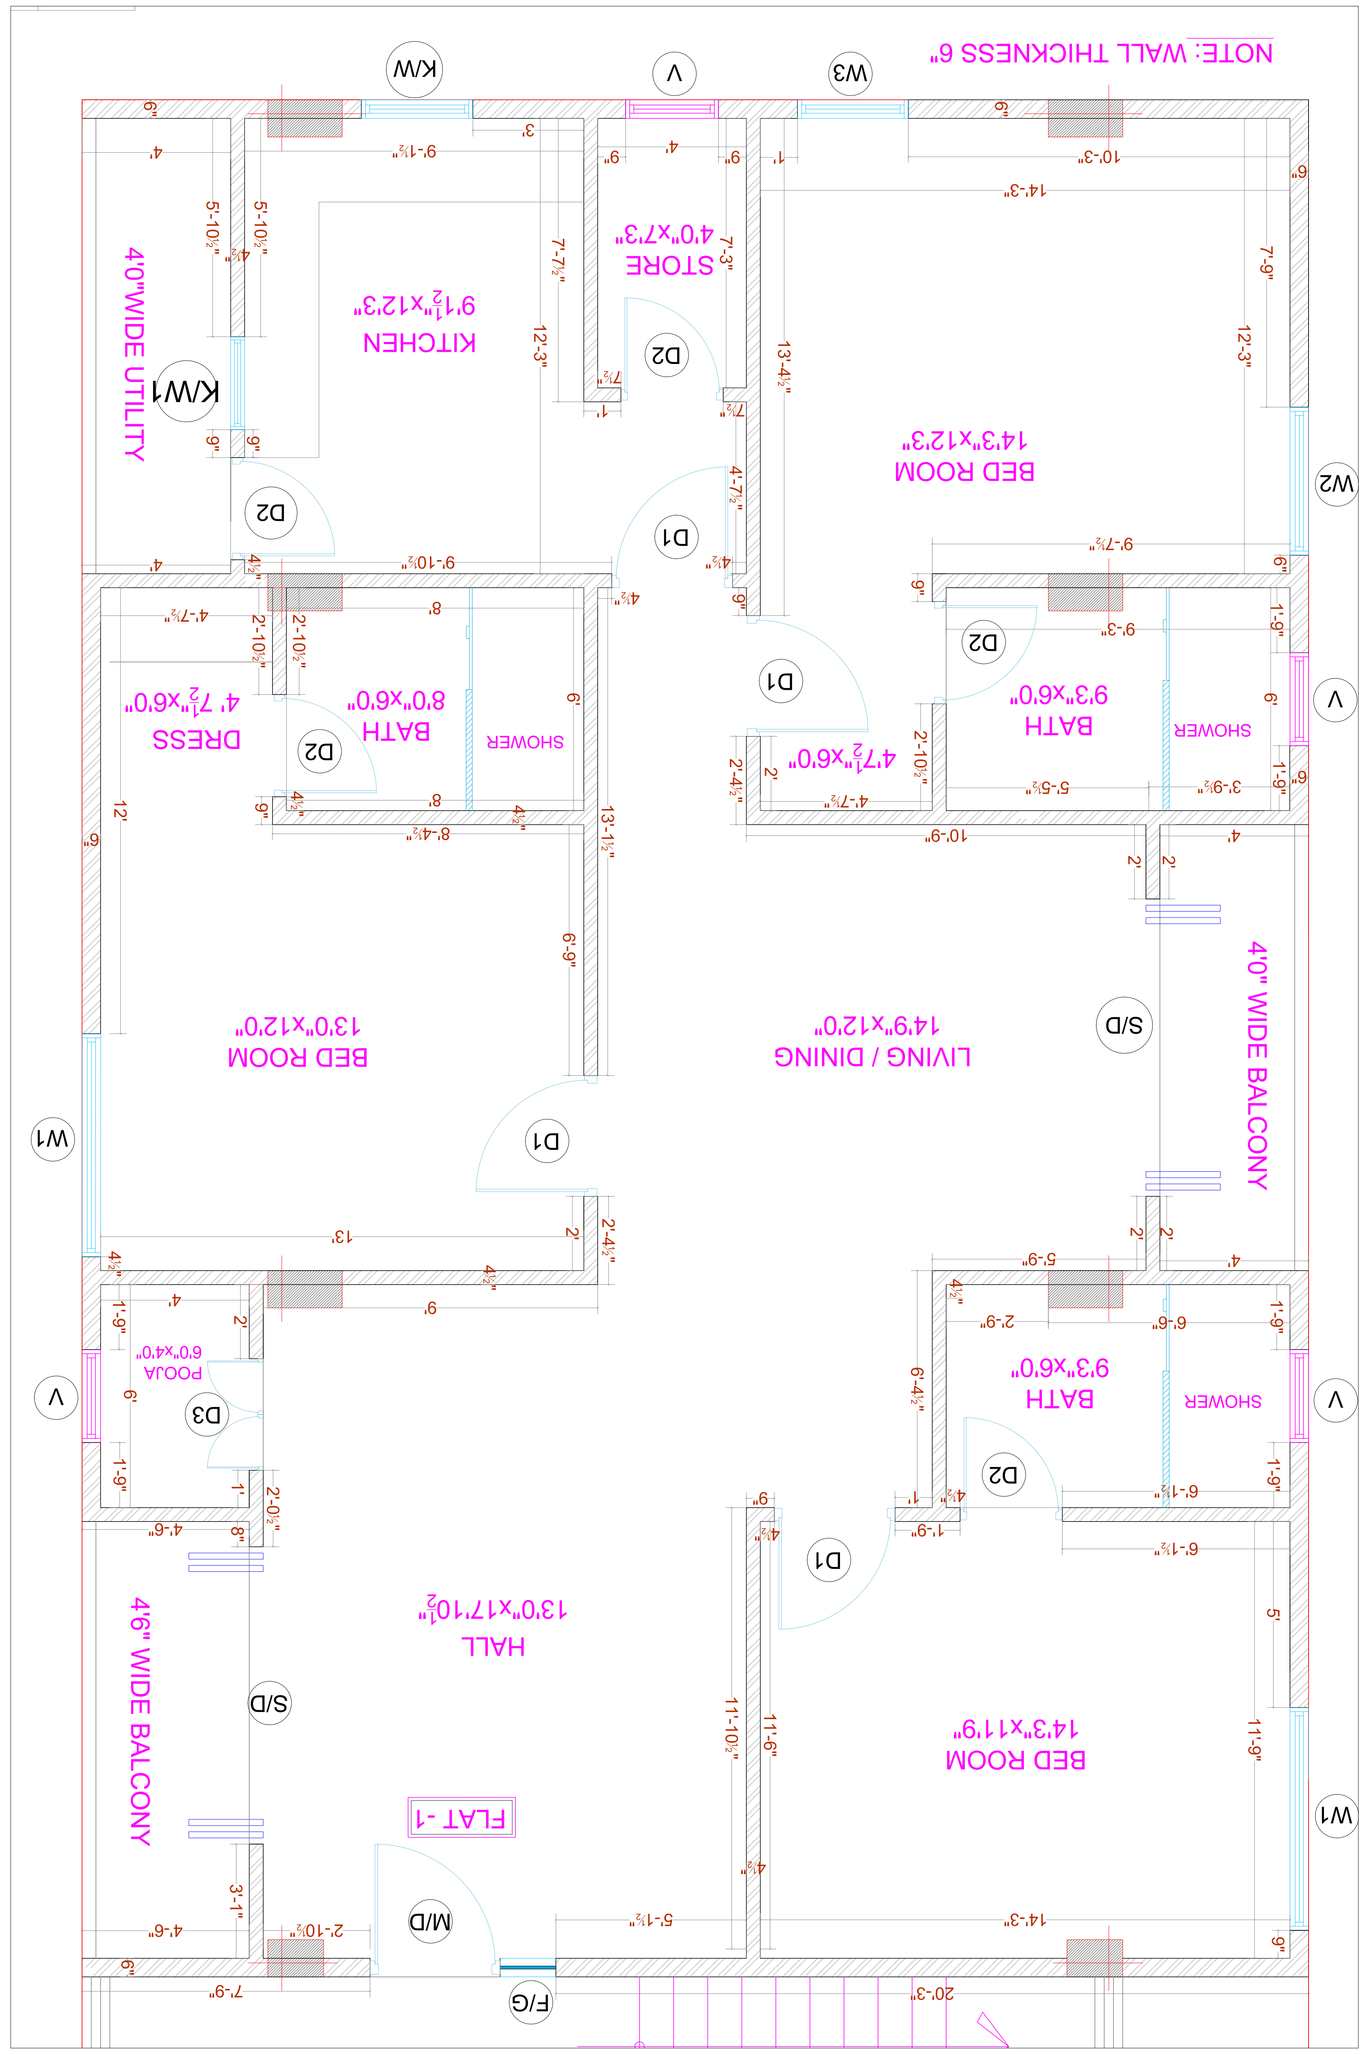


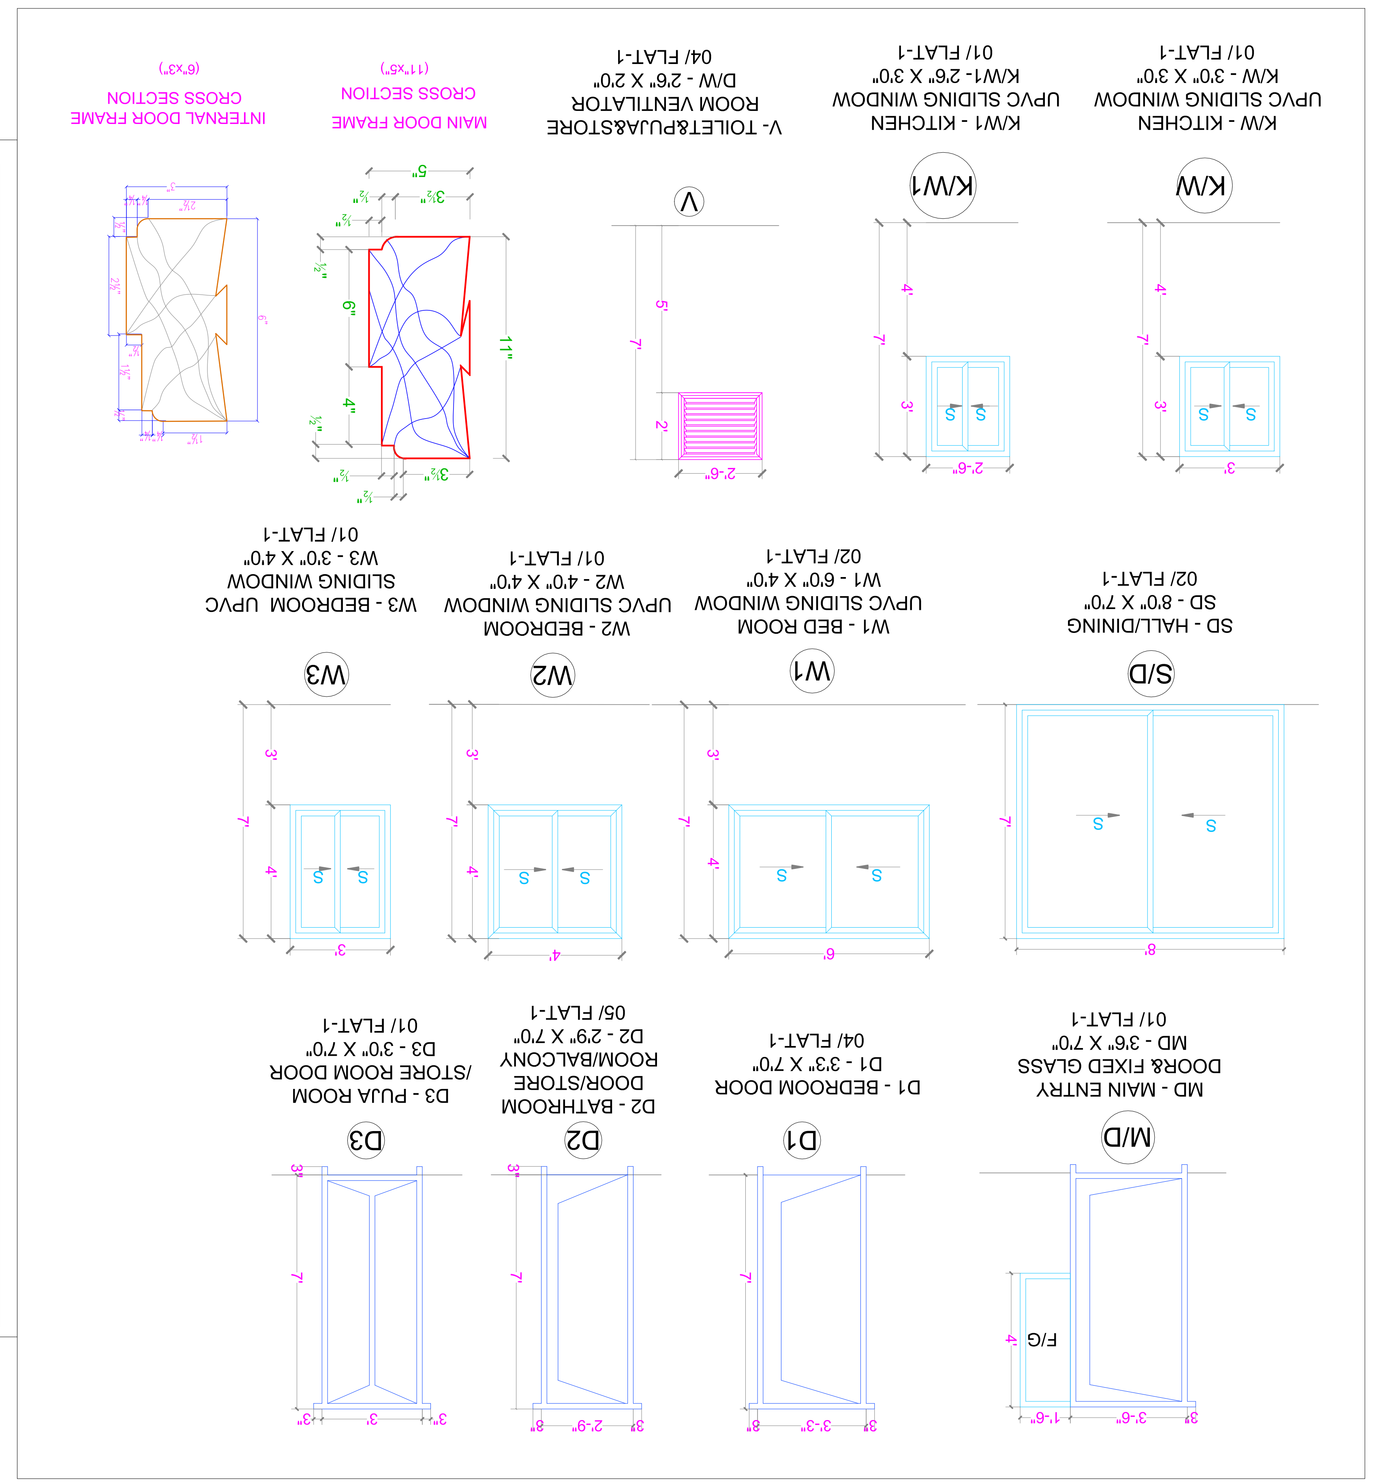


## DOOR AND WINDOW SCHEDULE

PLEASE REFFER ELEVATION DRAWINGS FOR WINDOW POSITIONS

| DOOR | SIZE OF OPENING W X H | NUMBER OF OPENINGS FLAT NO-1 |
|---|---|---|
| MD | 3'6"X7'0" | 01 |
| D1 | 3'3"X7'0" | 04 |
| D2 | 2'9"X7'0" | 05 |
| D3 | 3'0"X7'0" | 01 |
| S/D | 8'0" X 7'0" | 02 |
| **TOTAL** | 65 | 13/FLOOR 65/5FLOORS |

| WINDOW | SIZE OF OPENING W X H | NUMBER OF OPENINGS FLAT NO-1 |
|---|---|---|
| W1 | 6'0"X4'0" | 02 |
| W2 | 4'0"X4'0" | 01 |
| W3 | 3'0"X4'0" | 01 |
| KW | 3'0"X3'0" | 01 |
| KW1 | 2'6"X3'0" | 01 |
| **TOTAL** | **30** | 6/FLOOR 30/5FLOORS |

| VENTILATOR | SIZE OF OPENING W X H | NUMBER OF OPENINGS FLAT NO-1 |
|---|---|---|
| V | 2'6"X2'0" | 04 |
| **TOTAL** | 25 | 4/FLOOR 25/5FLOORS |